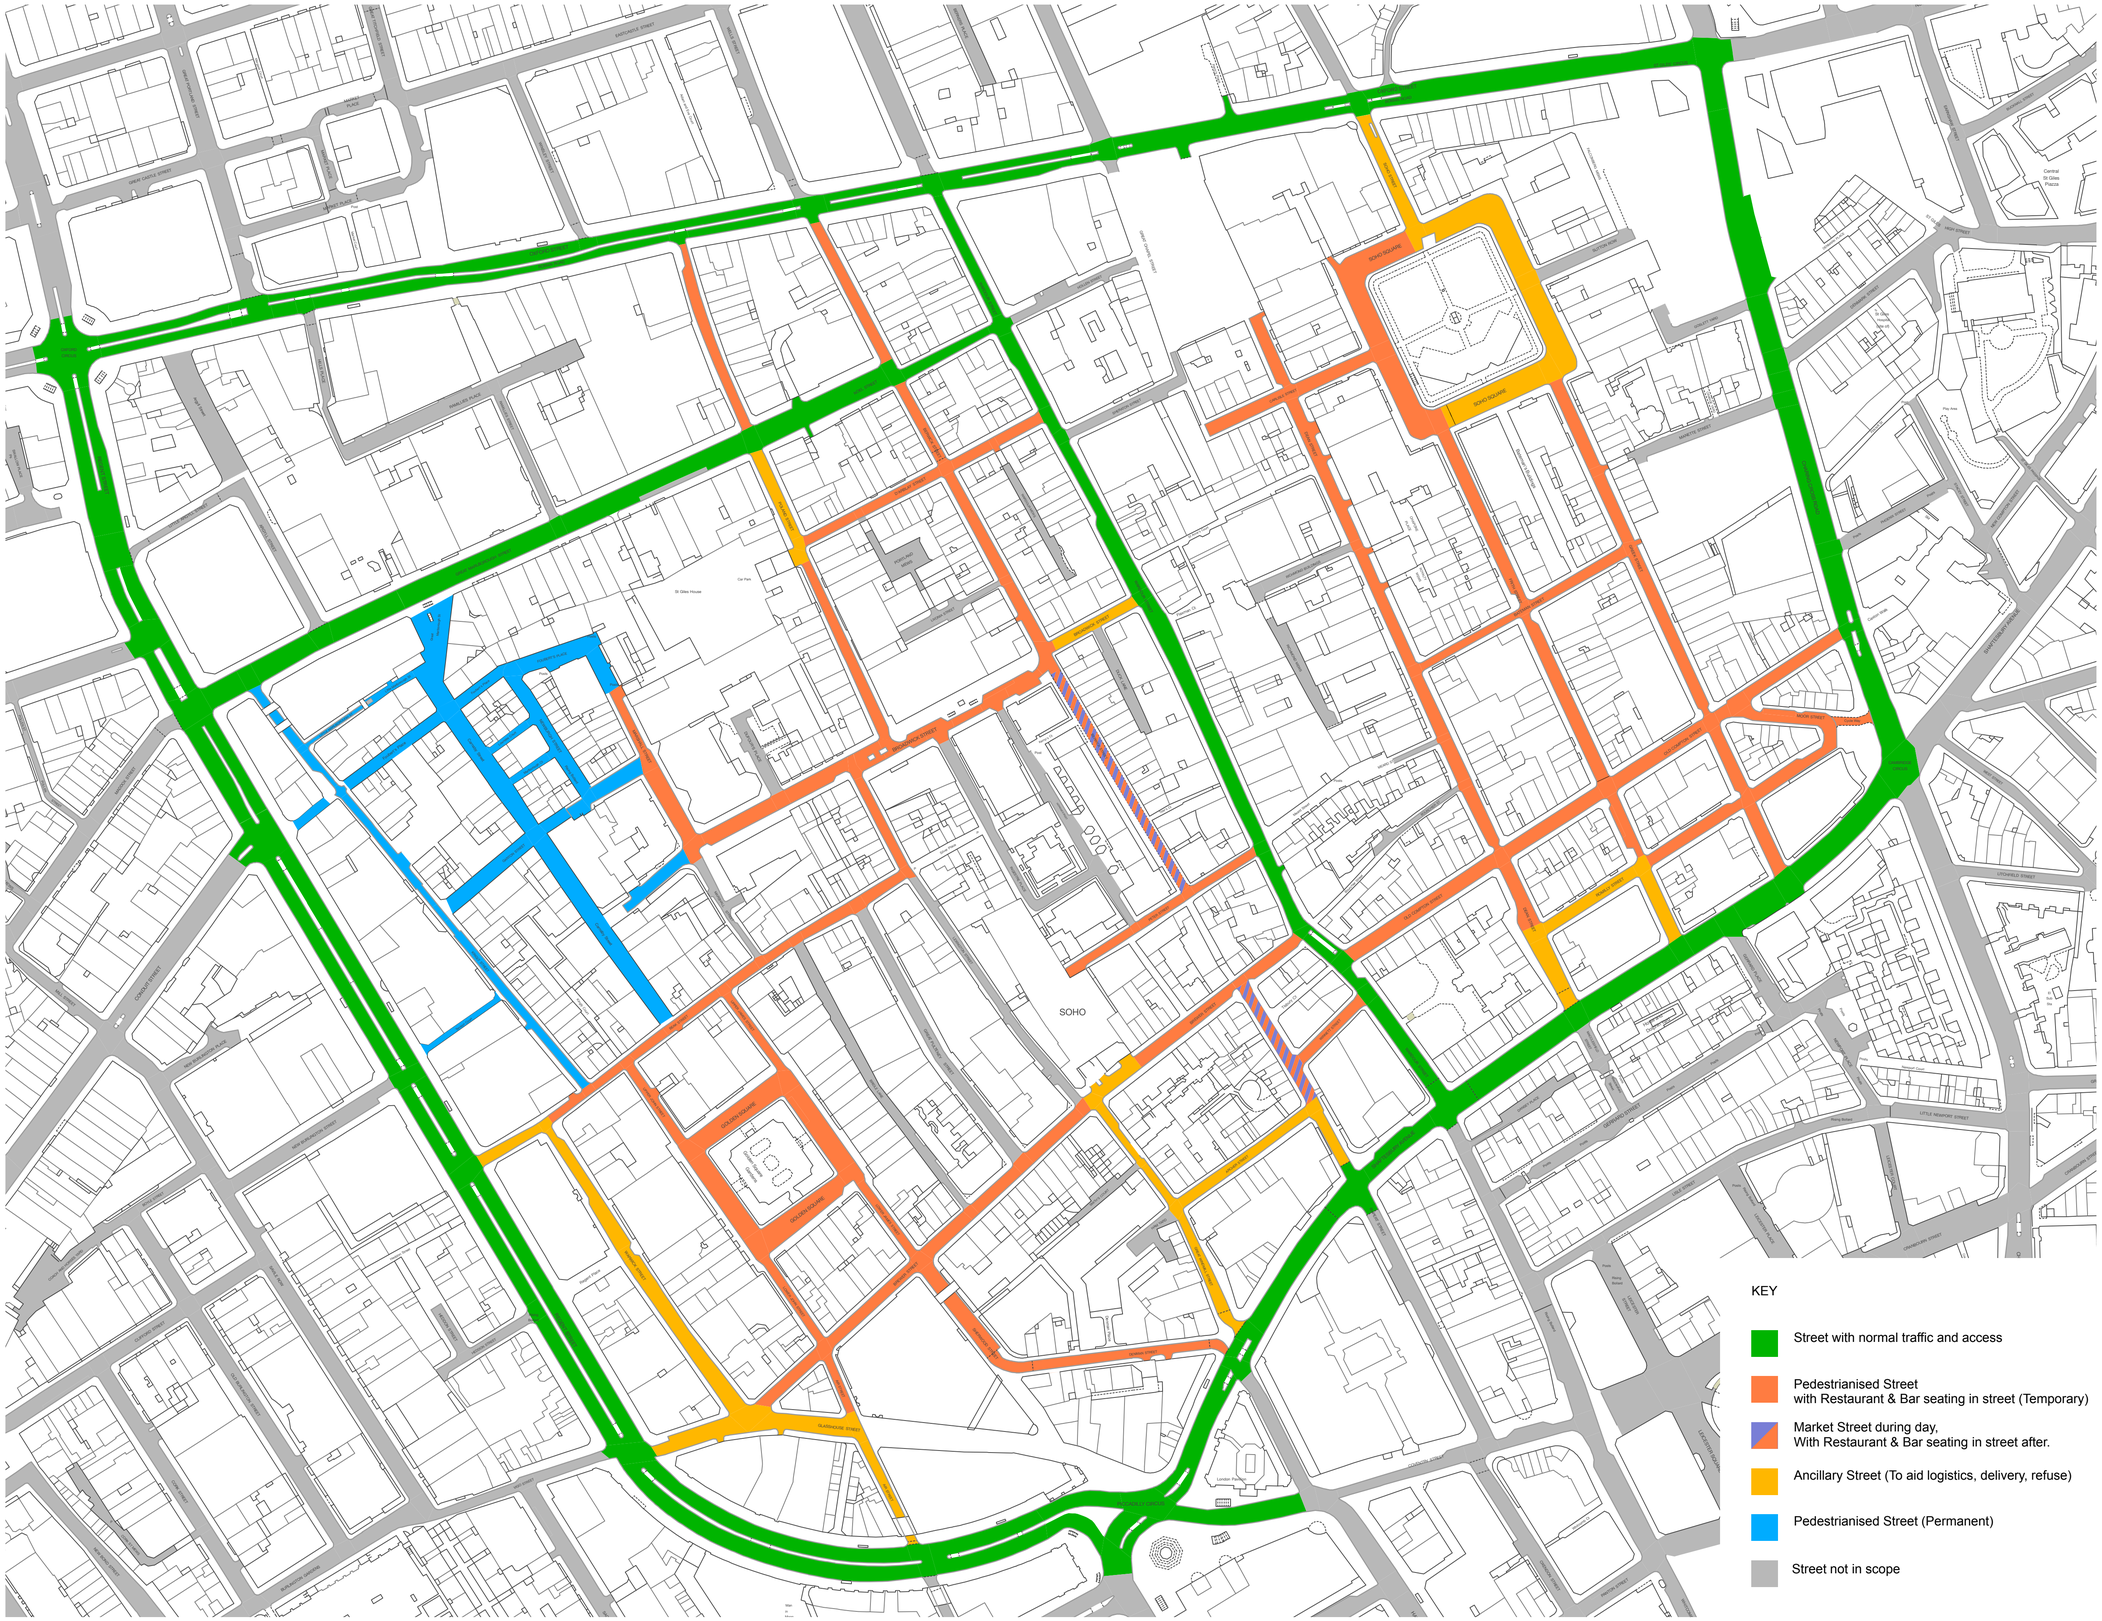

1 SOHO STRATEGY
Scale: 1:1500

KEY

- Street with normal traffic and access
- Pedestrianised Street with Restaurant & Bar seating in street (Temporary)
- Market Street during day, With Restaurant & Bar seating in street after.
- Ancillary Street (To aid logistics, delivery, refuse)
- Pedestrianised Street (Permanent)
- Street not in scope

Transit Studio
43 Frith Street, Soho,
London, W1D 4SA

020 3877 0006

hello@transitstudio.co.uk
transitstudio.co.uk

Revisions

Project
Soho Social

Client
SOHO

Drawing Title

Soho Street Plan

Scale	Date Created
1:1500 AT A1	30/04/2020

Drawing Number
SOHO STRATEGY

Revision	Revision Date
C	03/06/20

Drawn By	Checked By
BMS	BMS

Do not scale from drawing, all dims to be checked on site. Report omissions and discreptancies to transit studio immediately